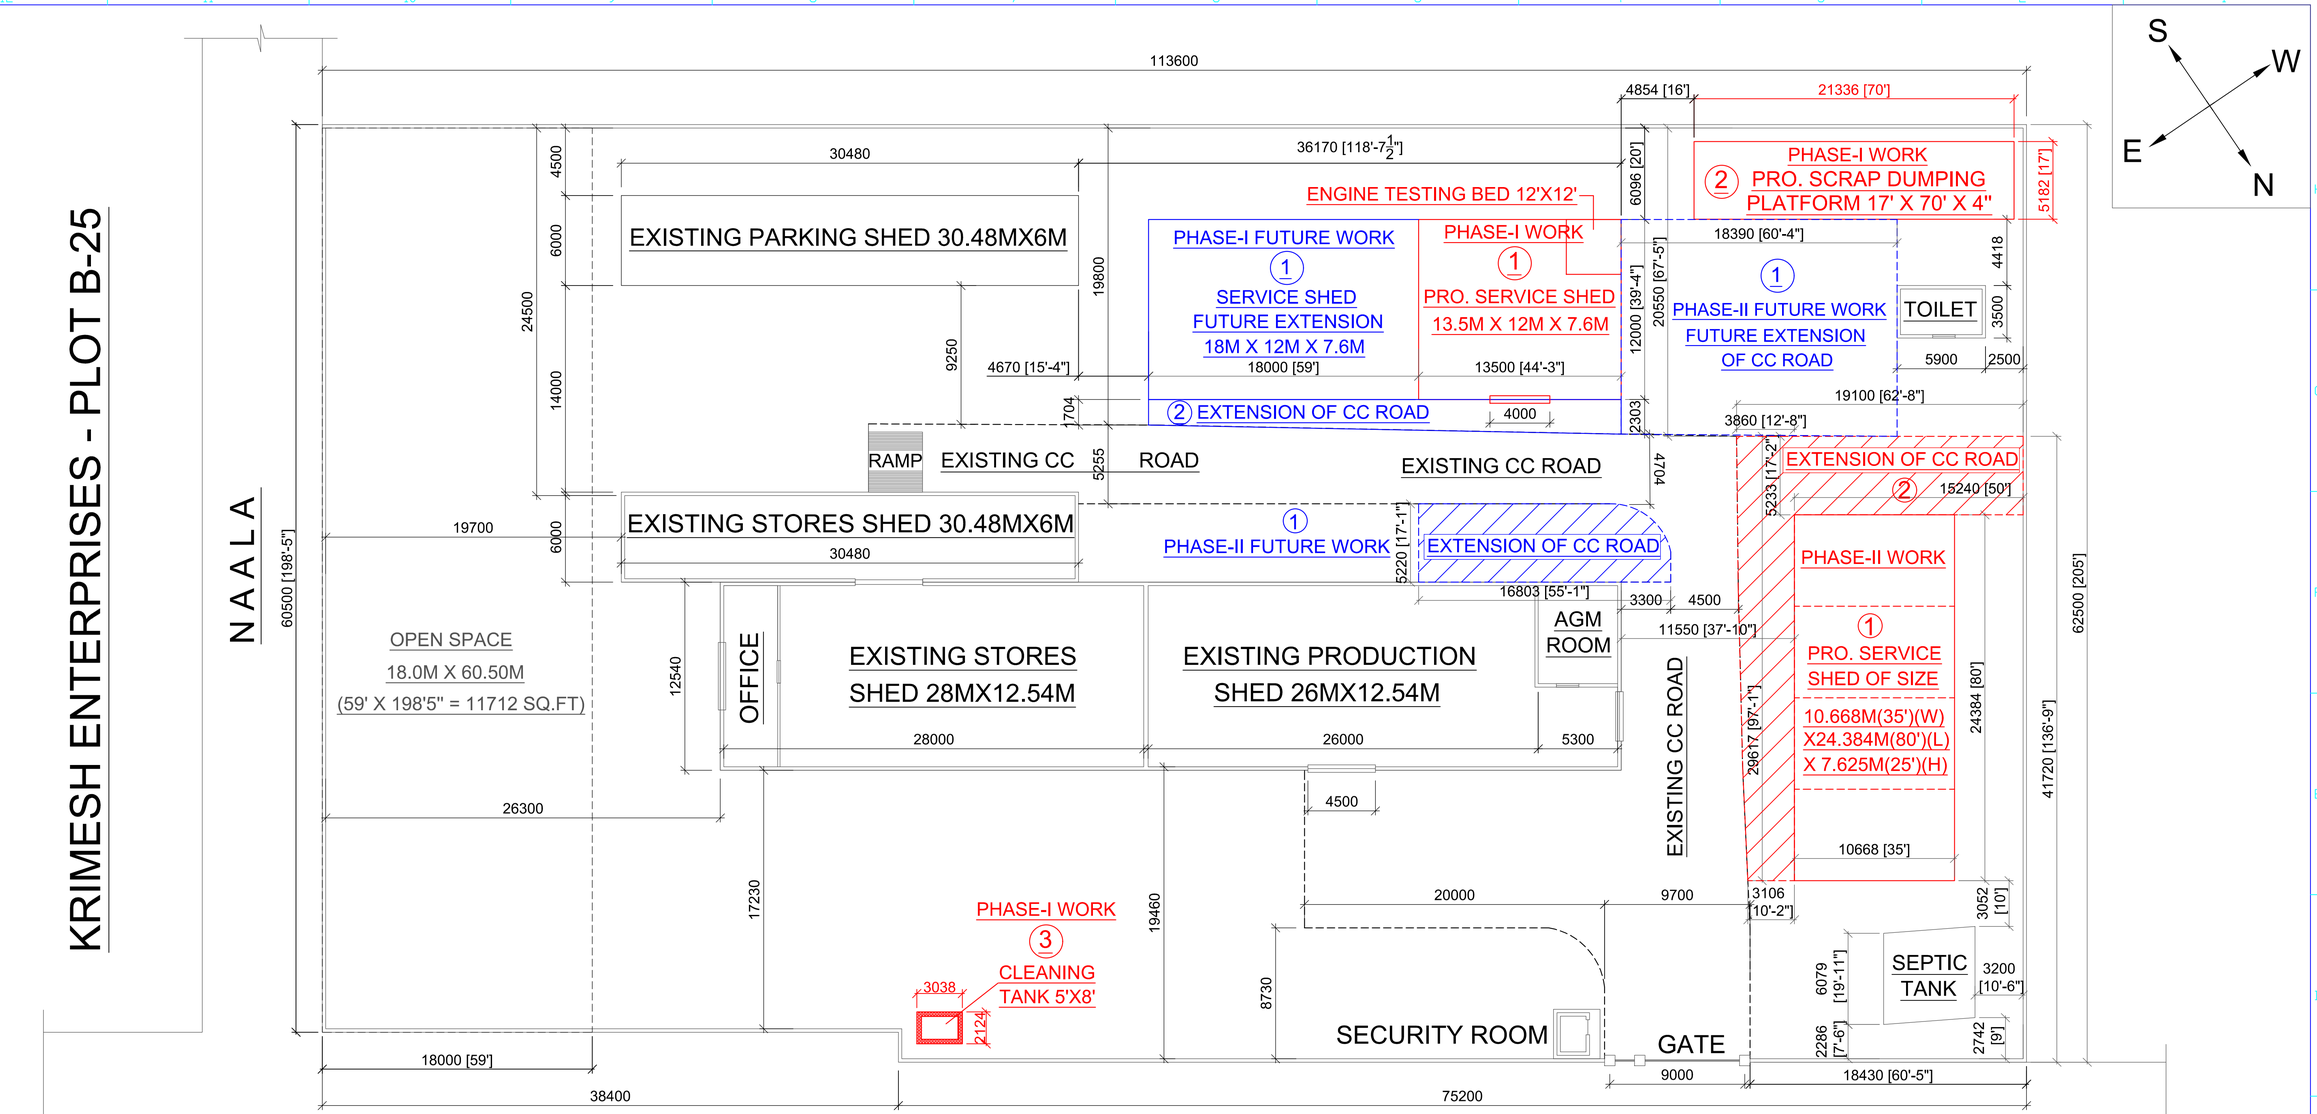

LAYOUT PLAN SHOWING PROPOSED AND FUTURE WORKS AT BEML SERVICE CENTRE, MOULALI, HYDERABAD

PHASE-I - SCOPE OF WORK:

1. PRO. CONSTRUCTION OF SERVICE SHED OF SIZE 13.5M(45') X12M(40') X 7.625M(25') AND PRO. CONSTRUCTION OF ENGINE TESTING PLATFORM INSIDE SERVICE SHED OF SIZE 12' X 12'
2. PRO. CONSTRUCTION OF SCRAP DUMPING PLATFORM OF SIZE 17' X 70' X 4"
3. PRO. CONSTRUCTION OF CLEANING TANK OF SIZE 5' X 8' X 5'

PHASE-I - FUTURE SCOPE OF WORK:

1. EXTENSION OF SERVICE SHED OF SIZE 60' X 40' X 25'
2. EXTENSION OF SERVICE ROAD OF SIZE 31.5M X 2.0M ALONG THE LENGTH OF PRO. SERVICE SHED.

PHASE-II - SCOPE OF WORK:

1. PRO. CONSTRUCTION OF SERVICE SHED OF SIZE 10.668M(35') X24.384M(80') X 7.625M(25')
2. EXTENSION OF SERVICE ROAD OF SIZE 29.617M(91') X 3.48M(11'5") ALONG THE LENGTH OF PRO. SERVICE SHED.
3. EXTENSION OF SERVICE ROAD OF SIZE 15.24M(50'0") X 5.233M(17'2") ALONG THE WIDTH OF PRO. SERVICE SHED.

PHASE-II - FUTURE SCOPE OF WORK:

1. EXTENSION OF SERVICE ROAD OF SIZE 14.468M(47'5")X18.390M(60'4") & 16.80M(55'1")X5.22M(17'1") AT PRO. SERVICE SHED.

SCALE: 1:400
SIZE: A3
15.11.2024

NOTE: ALL UNITS ARE IN MILLIMETERS UNLESS SPECIFIED ELSEWHERE.

CONCEPTUALIZED & DRAWN BY:

THIS DRAWING IS THE PROPERTY OF M/S SRIRAMOJU ESHWAR-CIVIL ENGINEER AND STRUCTURAL CONSULTANT AND TO BE USED ONLY FOR THE PURPOSE IT WAS LENT. IT MUST NOT BE USED IN ANYWAY DETRIMENTAL TO OUR INTEREST AND SUBJECT TO PENAL ACTION IF NECESSARY.

Sriramoju Eshwar
Proprietor
SRIRAMOJU ESHWAR B. Tech CIVIL
Civil Engineer & Structural Consultant

BEML LIMITED
(Formerly As M/S. BHARATH EARTH MOVERS LIMITED)
(Government Of India, Ministry of Defence)

LAYOUT PLAN SHOWING PROPOSED AND FUTURE WORKS IN PLOT NOS. B-14 & B-23 SITUATED AT TSIIC ESTATE, MOULALI INDUSTRIAL AREA, MEDCHAL DISTRICT, TELANGANA STATE.