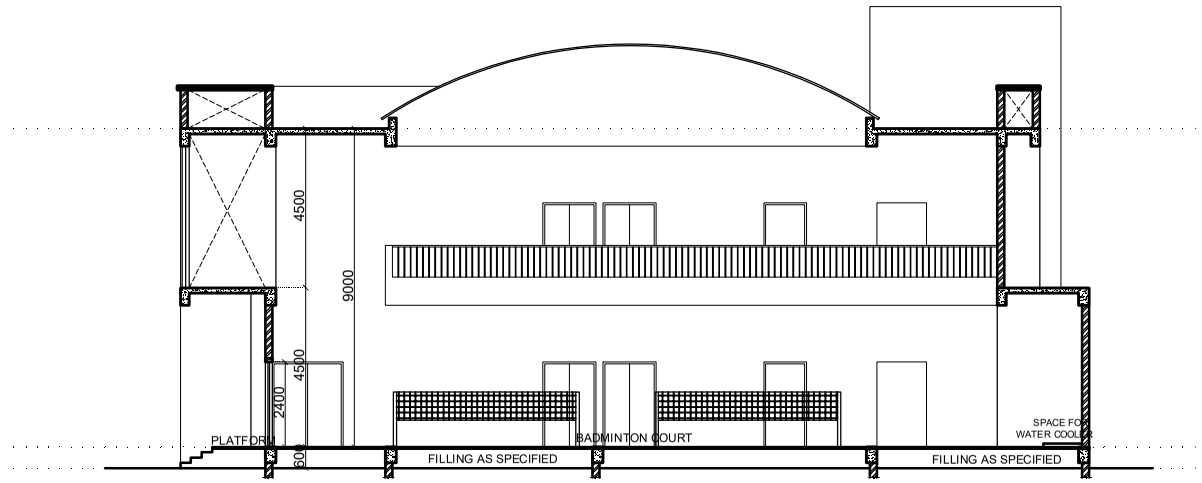

SECTION-BB
SCALE:-1:100

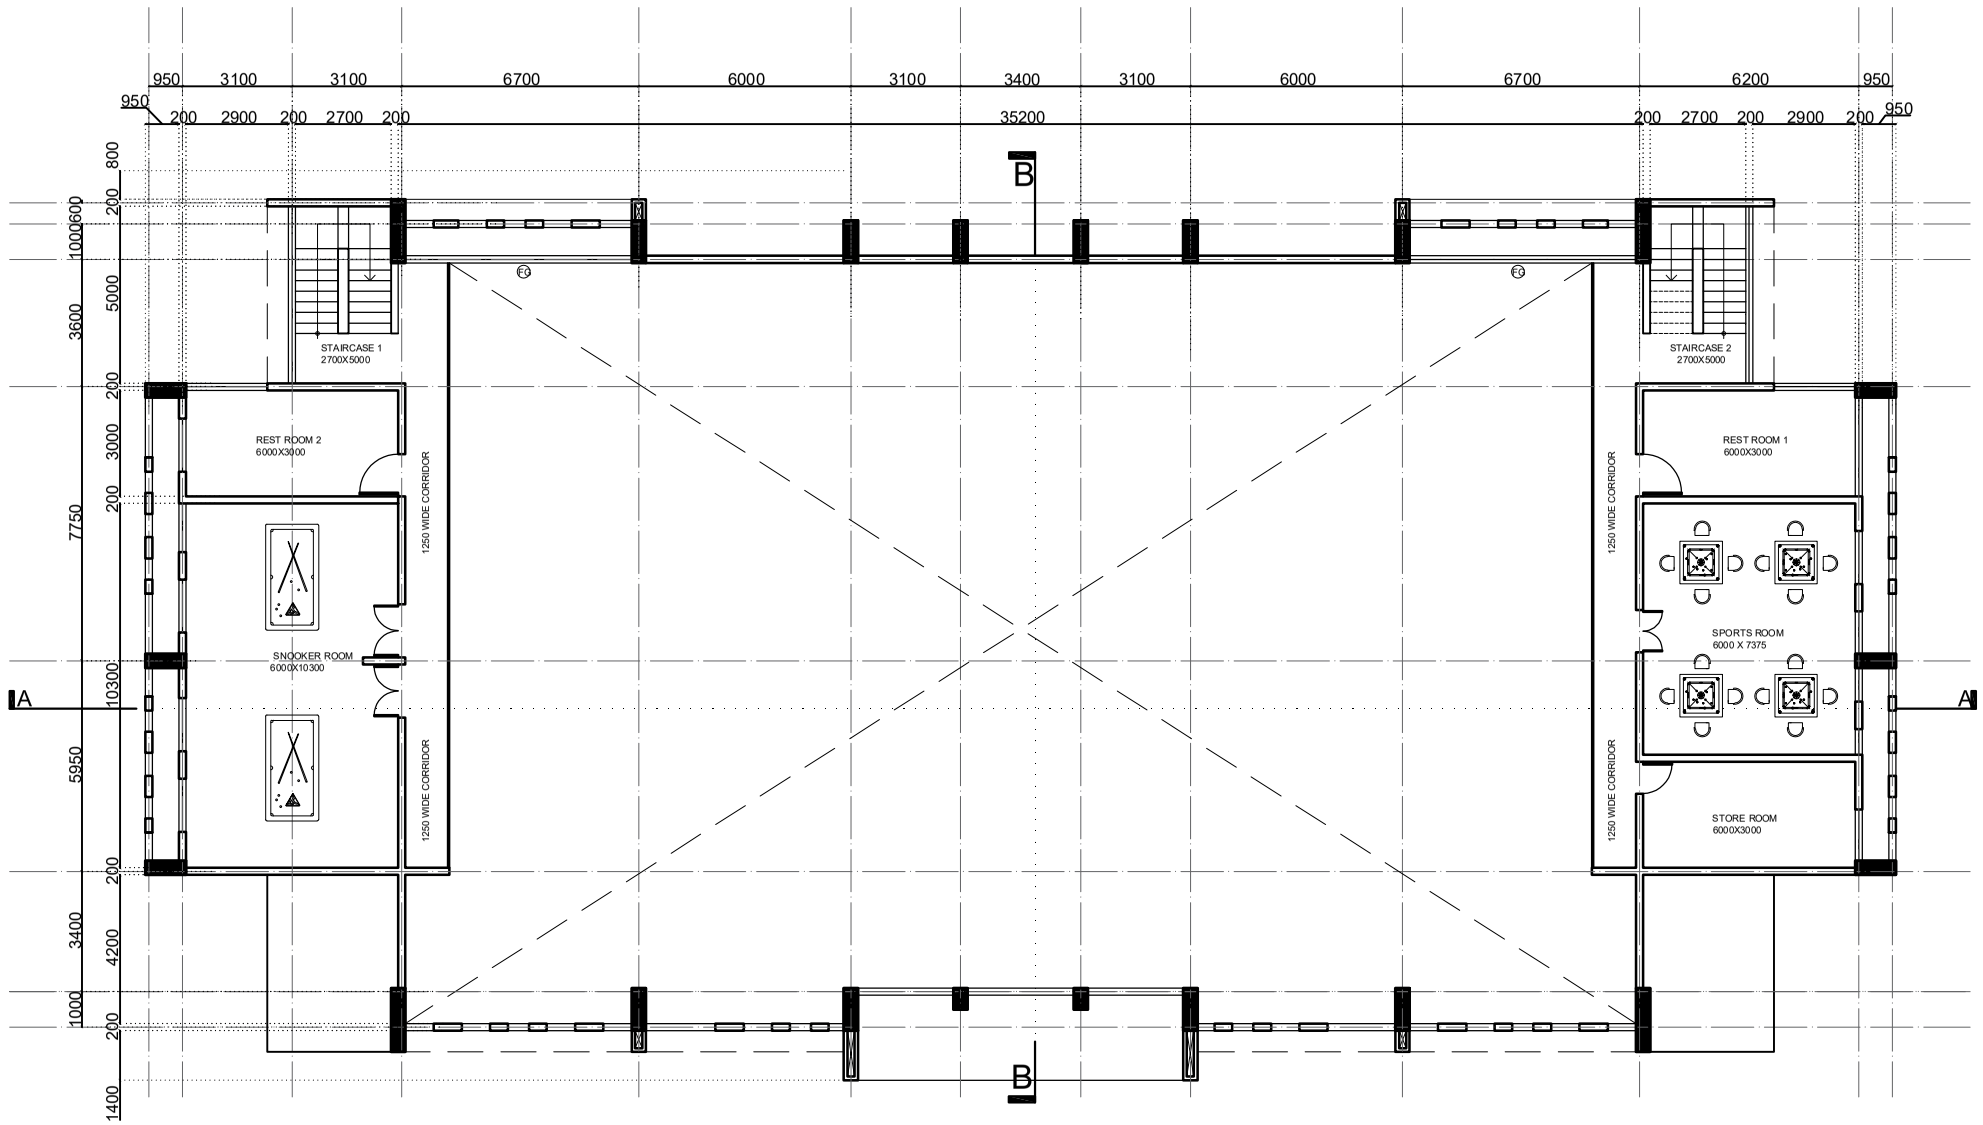

FIRST FLOOR PLAN
SCALE:-1:100