PROPOSED ROAD LAYOUT

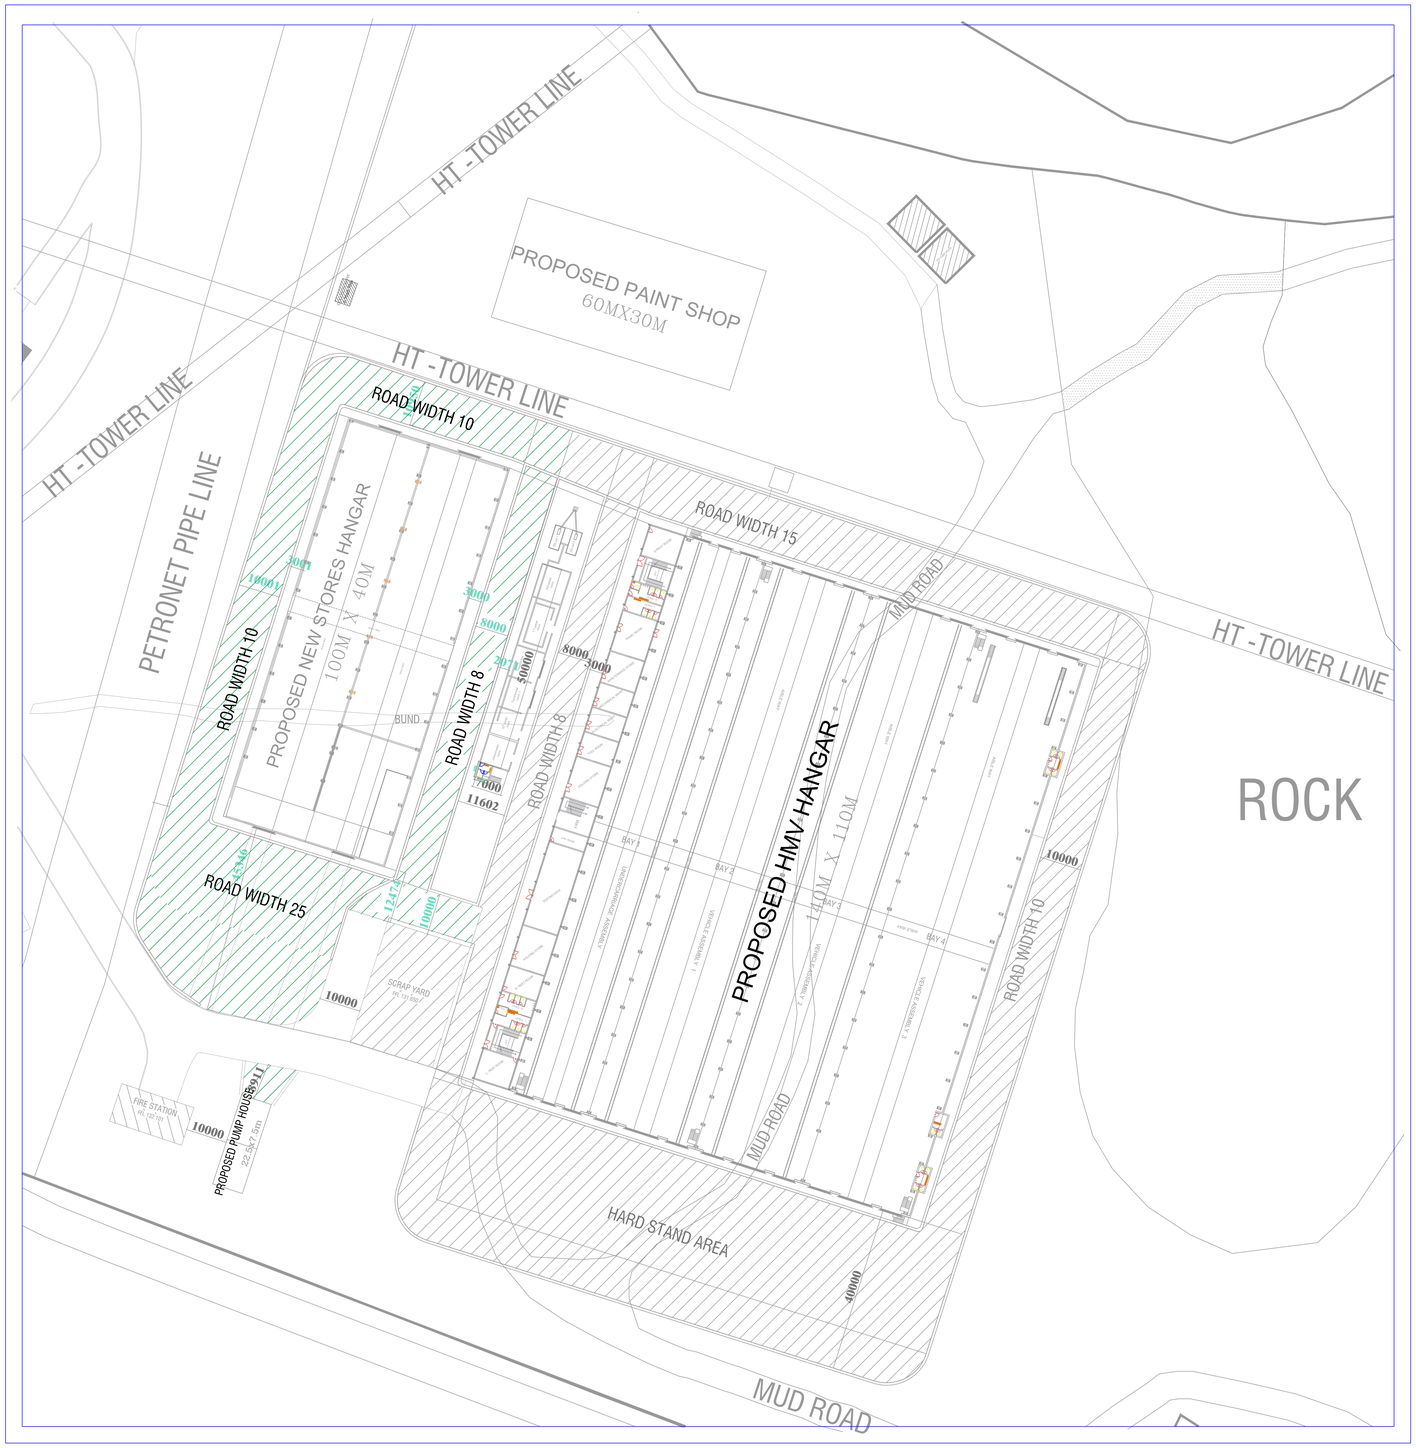

N

ANNEXURE - D | PAGE - 1/1

LEGEND

PROPOSED ROAD AREA
(4875 SqM. Approx.)

ALL DIMENSION ARE MILLIMETER

RELEASED FOR

☐ Preliminary	☑ Tender	☐ Approval
☐ Information	☐ Construction	

PROJECT:-

PROPOSED CONSTRUCTION OF NEW STORE SHED BUILDINGS

DRAWINGS TITLE :-

PROPOSED ROAD LAYOUT (INDICATIVE)

BEML KANJIKODE , PALAKKAD COMPLEX

Drawn			
Design			
Checked			
Date	XX.XX.XXXX	Scale	NTS
Size	A1	DWG No.	XXXXXXXXXXXX