PROPOSED STORE SHED BUILDINGS LAYOUT

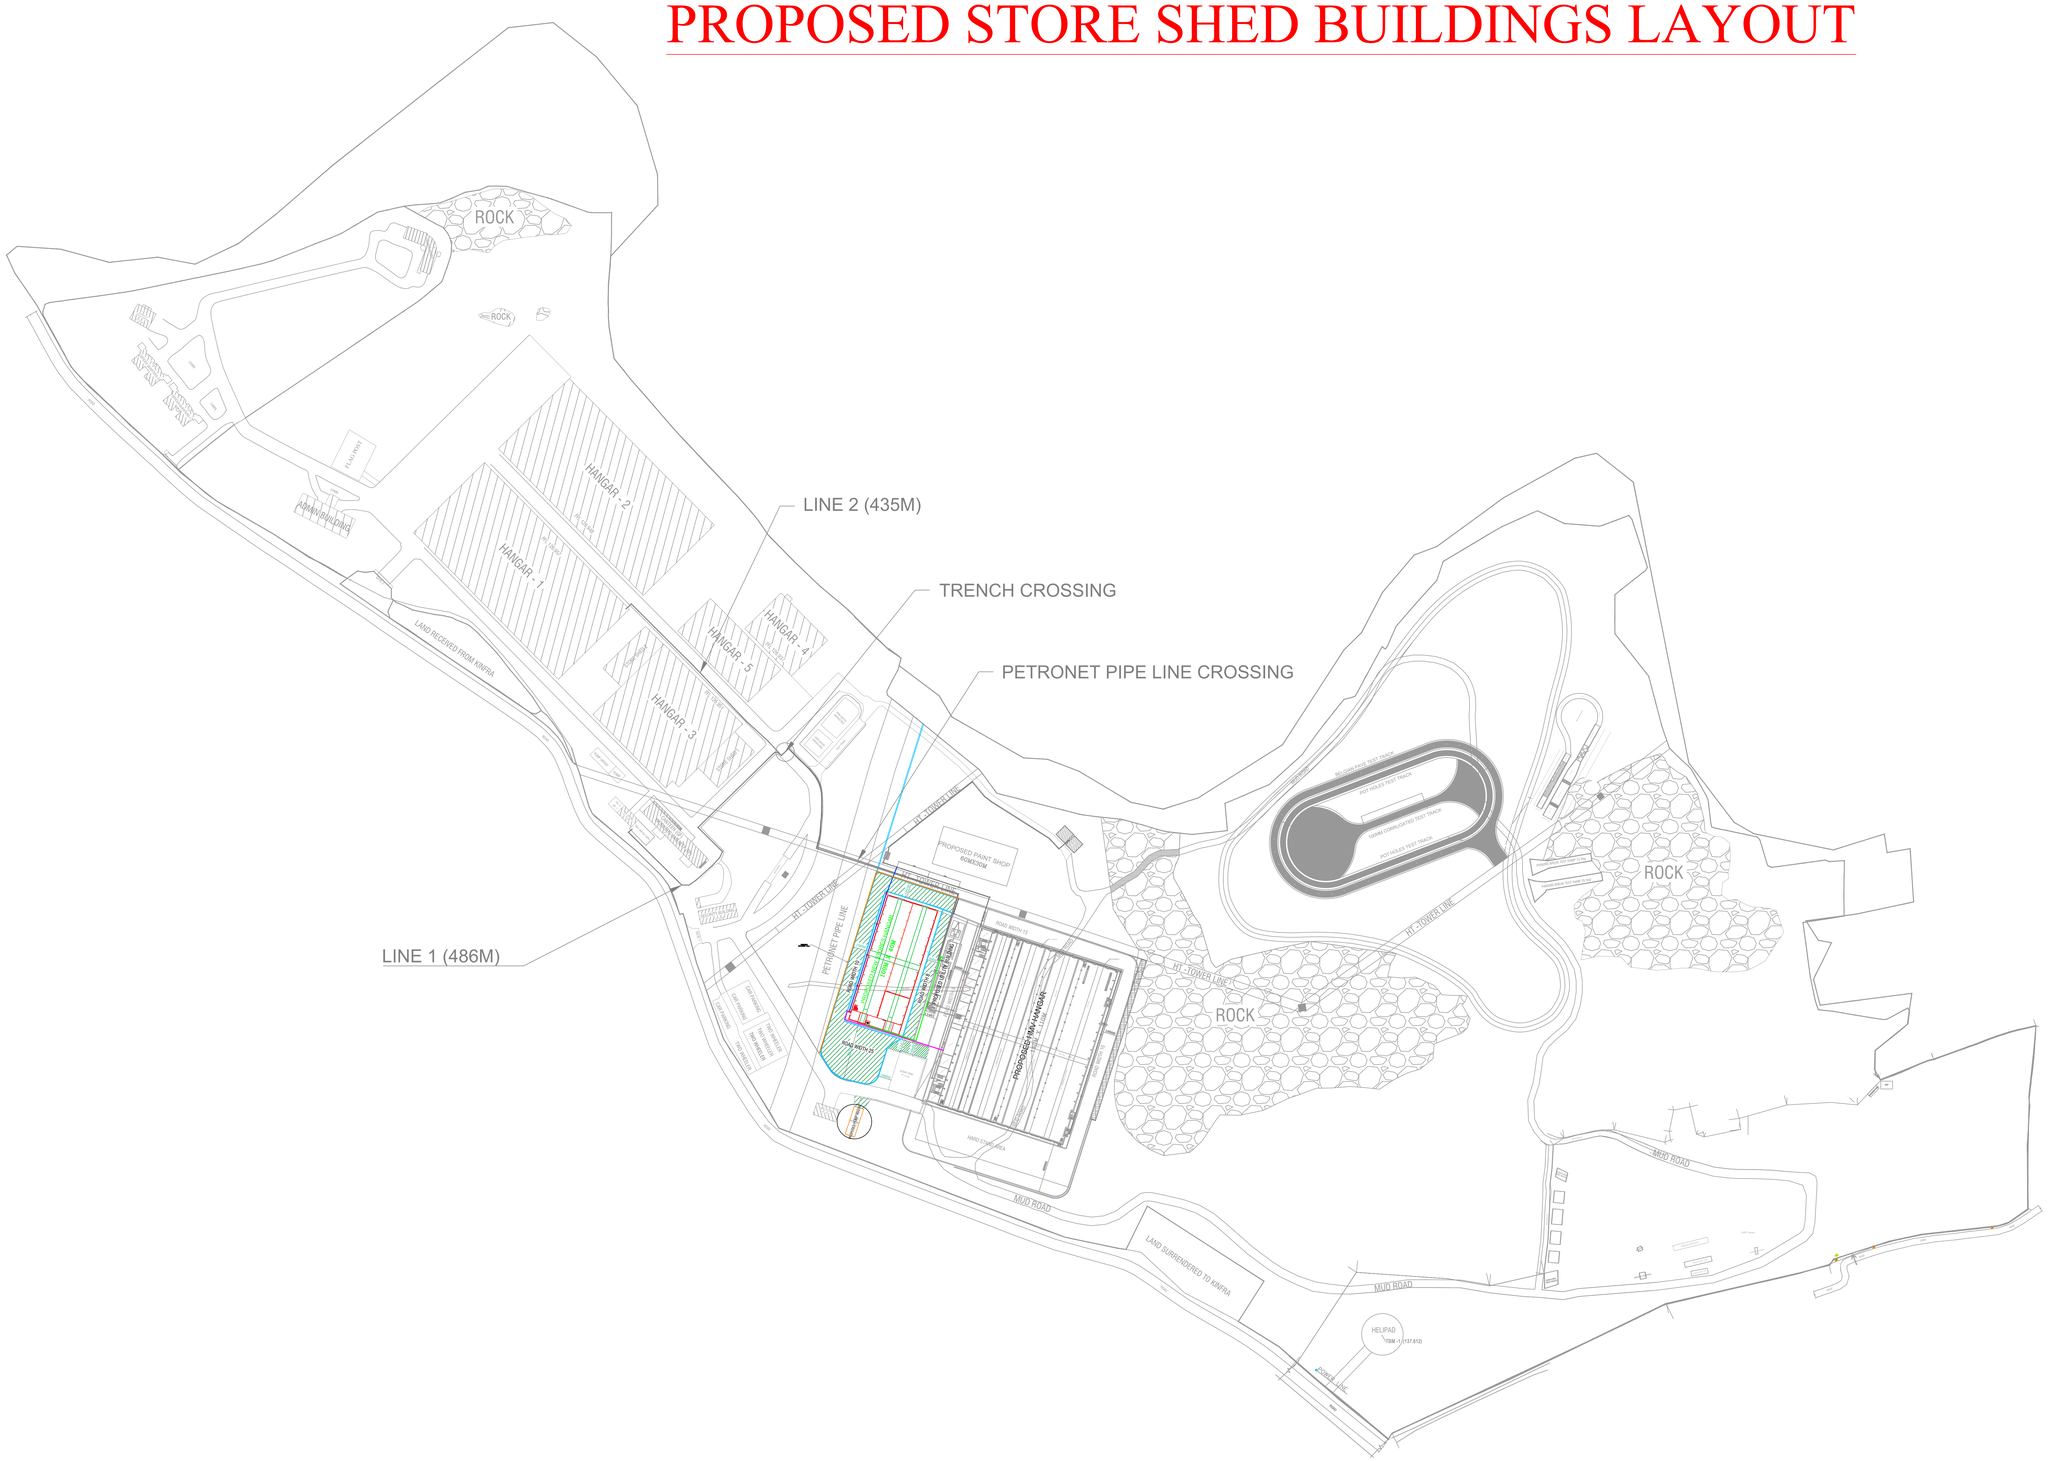

PROPOSED STORE SHED BUILDINGS LAYOUT

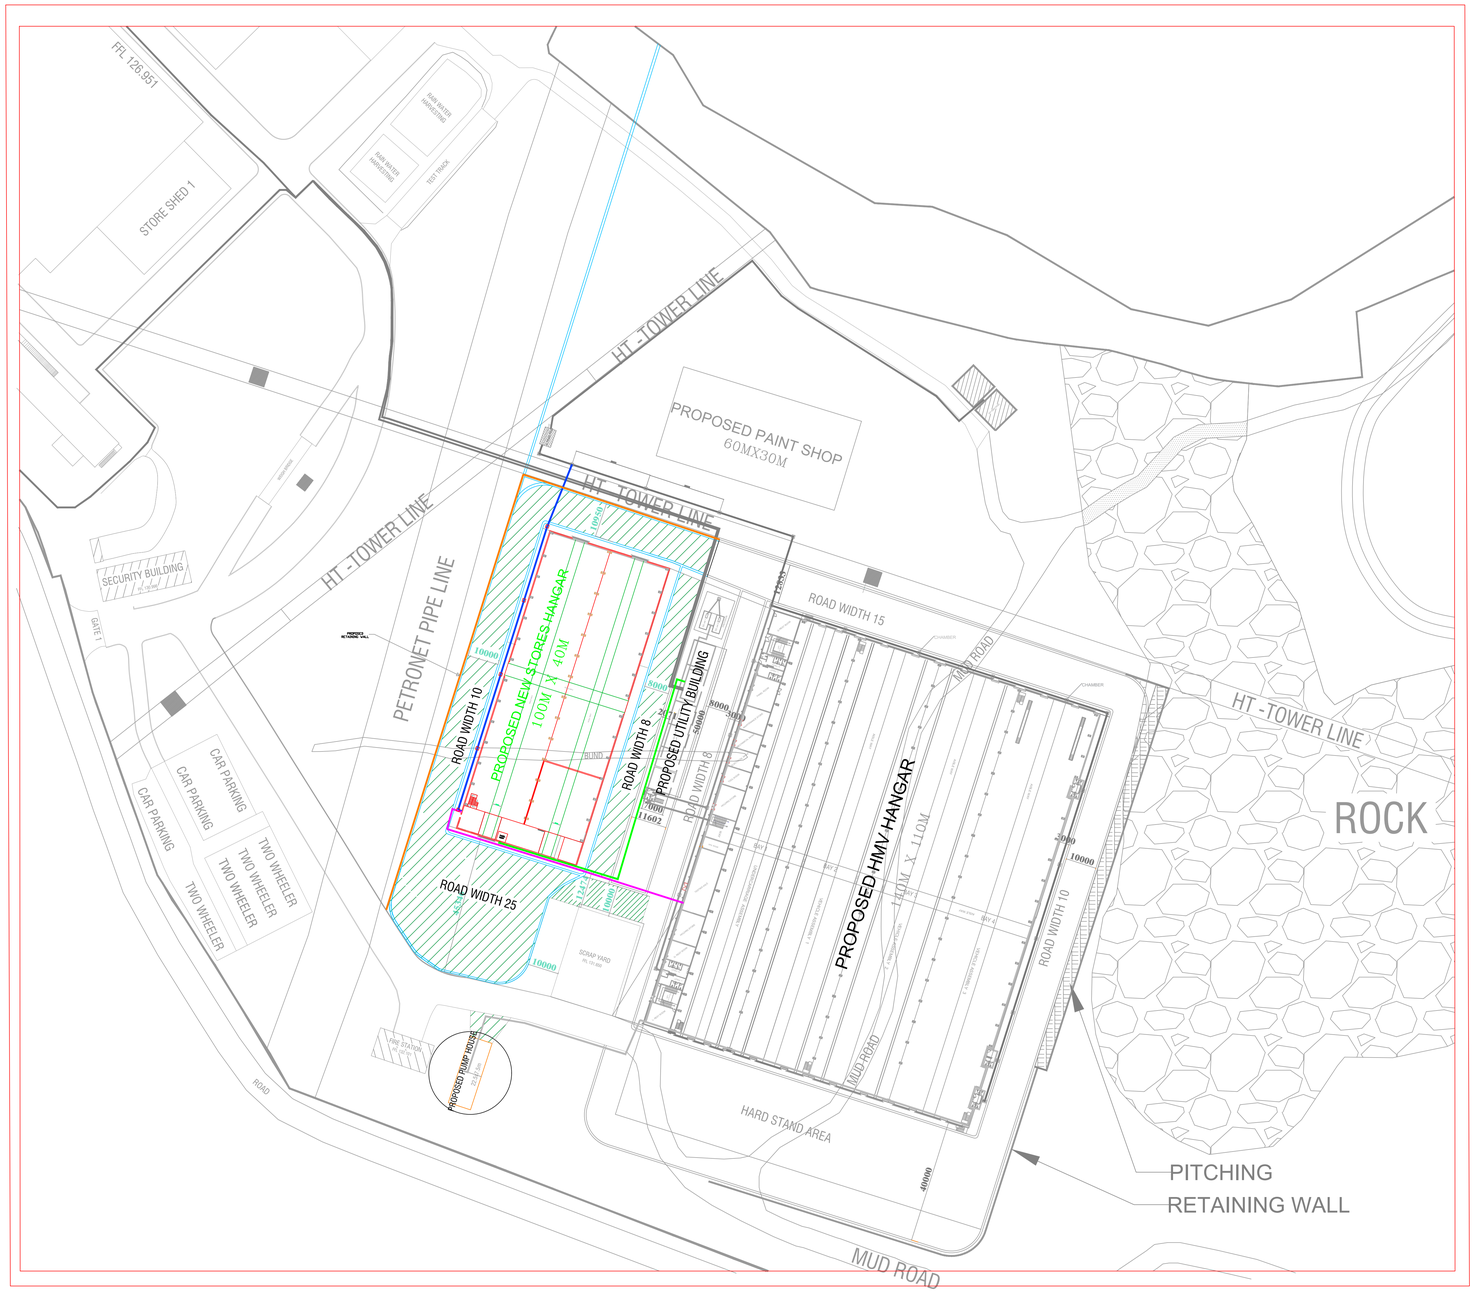

N

ANNEXURE - A | PAGE - 2/3

ALL DIMENSION ARE MILLIMETER

RELEASED FOR

☐ Preliminary	☑ Tender	☐ Approval
☐ Information	☐ Construction	

PROJECT:-

PROPOSED CONSTRUCTION OF NEW STORE SHED BUILDINGS

DRAWINGS TITLE :-

PROPOSED STORE SHED BUILDINGS LAYOUT (INDICATIVE)

बी ई एम एल BEML Beyond Possibilities

BEML KANJIKODE , PALAKKAD COMPLEX

Drawn			
Design			
Checked			
Date	XX.XX.XXXX	Scale	NTS
Size	A1	DWG No.	XXXXXXXXXXXX

EXISTING LEVELS OF PROPOSED CONSTRUCTION AREA

N

ANNEXURE - A | PAGE - 3/3

LEGEND

PROPOSED CONSTRUCTION AREA

EXISTING LEVELS OF PROPOSED CONSTRUCTION AREA

ALL DIMENSION ARE MILLIMETER

RELEASED FOR

☐ Preliminary	☑ Tender	☐ Approval
☐ Information	☐ Construction	

PROJECT:-

PROPOSED CONSTRUCTION OF NEW STORE SHED BUILDINGS

DRAWINGS TITLE :-

EXISTING LEVELS OF PROPOSED CONSTRUCTION AREA

बी ई एम एल BEML Beyond Possibilities

BEML KANJIKODE , PALAKKAD COMPLEX

Drawn			
Design			
Checked			
Date	XX.XX.XXXX	Scale	NTS
Size	A1	DWG No.	XXXXXXXXXXXXX