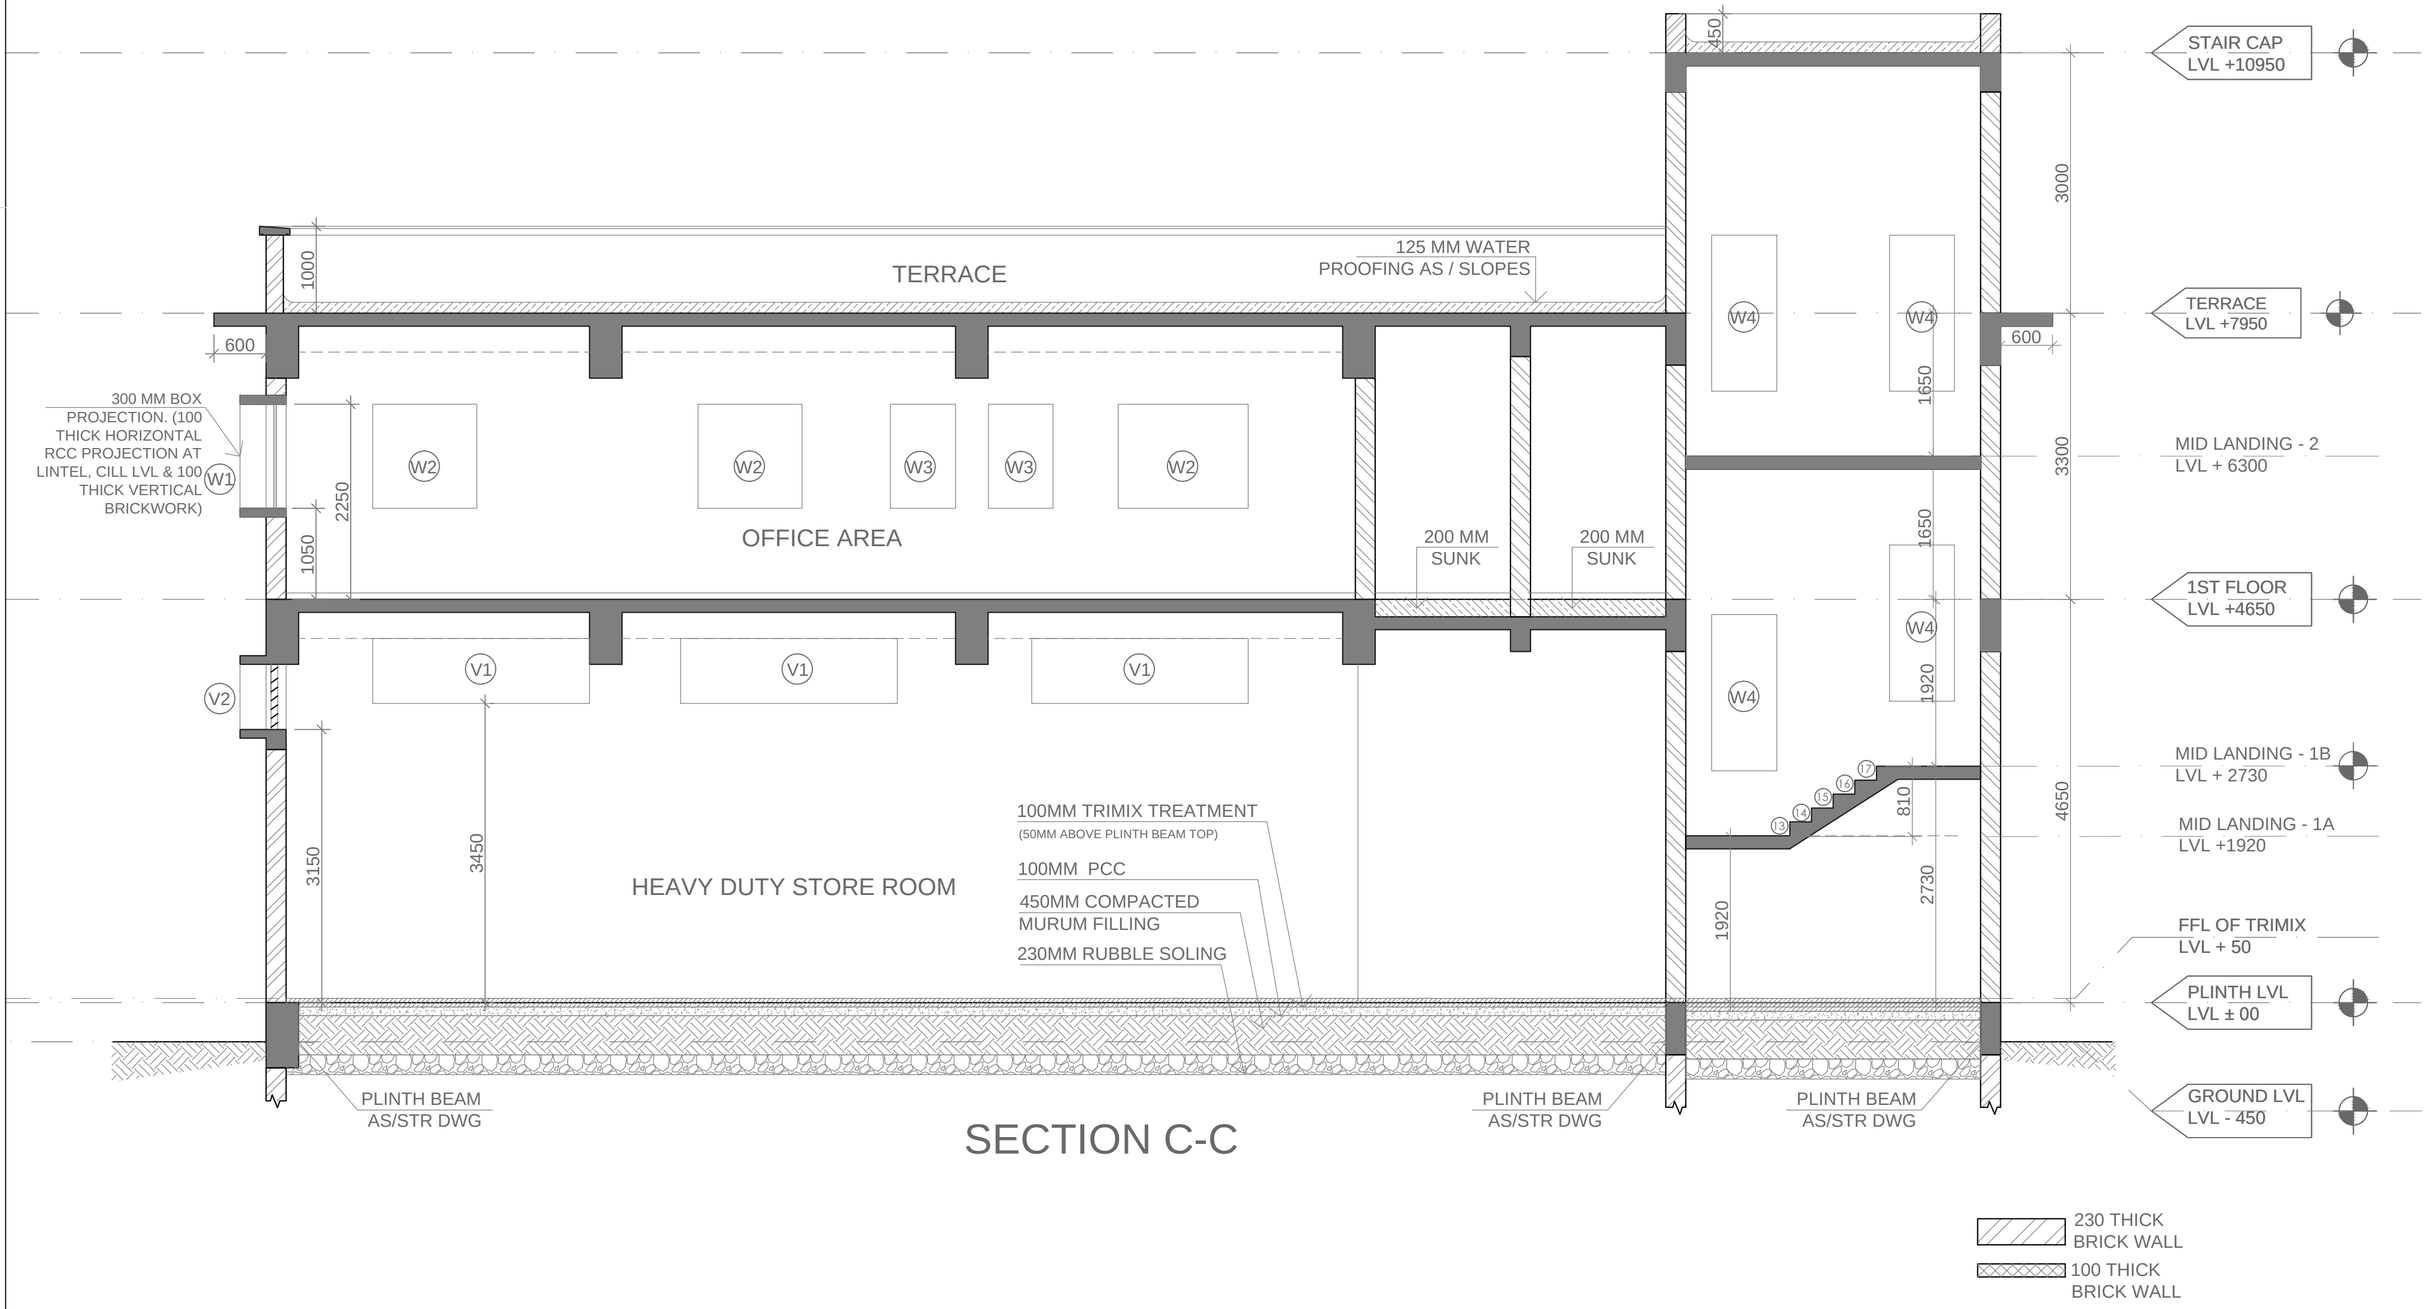

SECTION C-C

PROJECT DETAILS :

PROPOSED CONSTRUCTION OF BEML SITE OFFICE AND STORES BUILDING AT CHARKOP DEPOT, MUMBAI.

FOR REFERENCE

NOTES :

1) ALL DIMENSIONS AND LEVELES ARE IN MILLIMETRES UNLESS OTHERWISE STATED.
2) DO NOT SCALE THIS DRAWING - WRITTEN DIMENSIONS TAKE PRECEDENCE OVER MEASURED DIMENSIONS
3) ALL DIMENSIONS ARE FROM UNFINISHED WALL & FLOOR SURFACE.
4) FOR STRUCTURAL DETAIL REFER STRUCTURAL CONSULTANTS DWGS.
5) DISCREPANCIES IF ANY TO BE BROUGHT TO THE NOTICE OF ARCHITECTS BEFORE EXECUTION.
4) ALL FINISHES AS PER SCHEDULE AND SPECIFICATIONS.

REVISIONS :

No.	DESCRIPTION	REV.BY	DATE
R0			

DWG TITLE : SECTION-3

DRN.	S.M	DATE	02/04/2020
CHKD.	R.S	SCALE	1:50
APPD.	R.S	JOB NO.	20003
DRAWING NO : 20003_203_WD_AR_R0		REV.	R0

N NORTH

ARCHITECT'S SIGN

CLIENT'S SIGN

ARCHITECTS

AR. ROHIT ANIL SALUNKE

OM SAI CONSULTANT

Flat -07 Govardhan apartment,
Ambedkar road, Maliwada
Ahmednagar 414001

COPY RIGHTS AND PROPERTY OF THIS DRAWING BELONGS TO M/S. ASHWATTHA DESIGN STUDIO